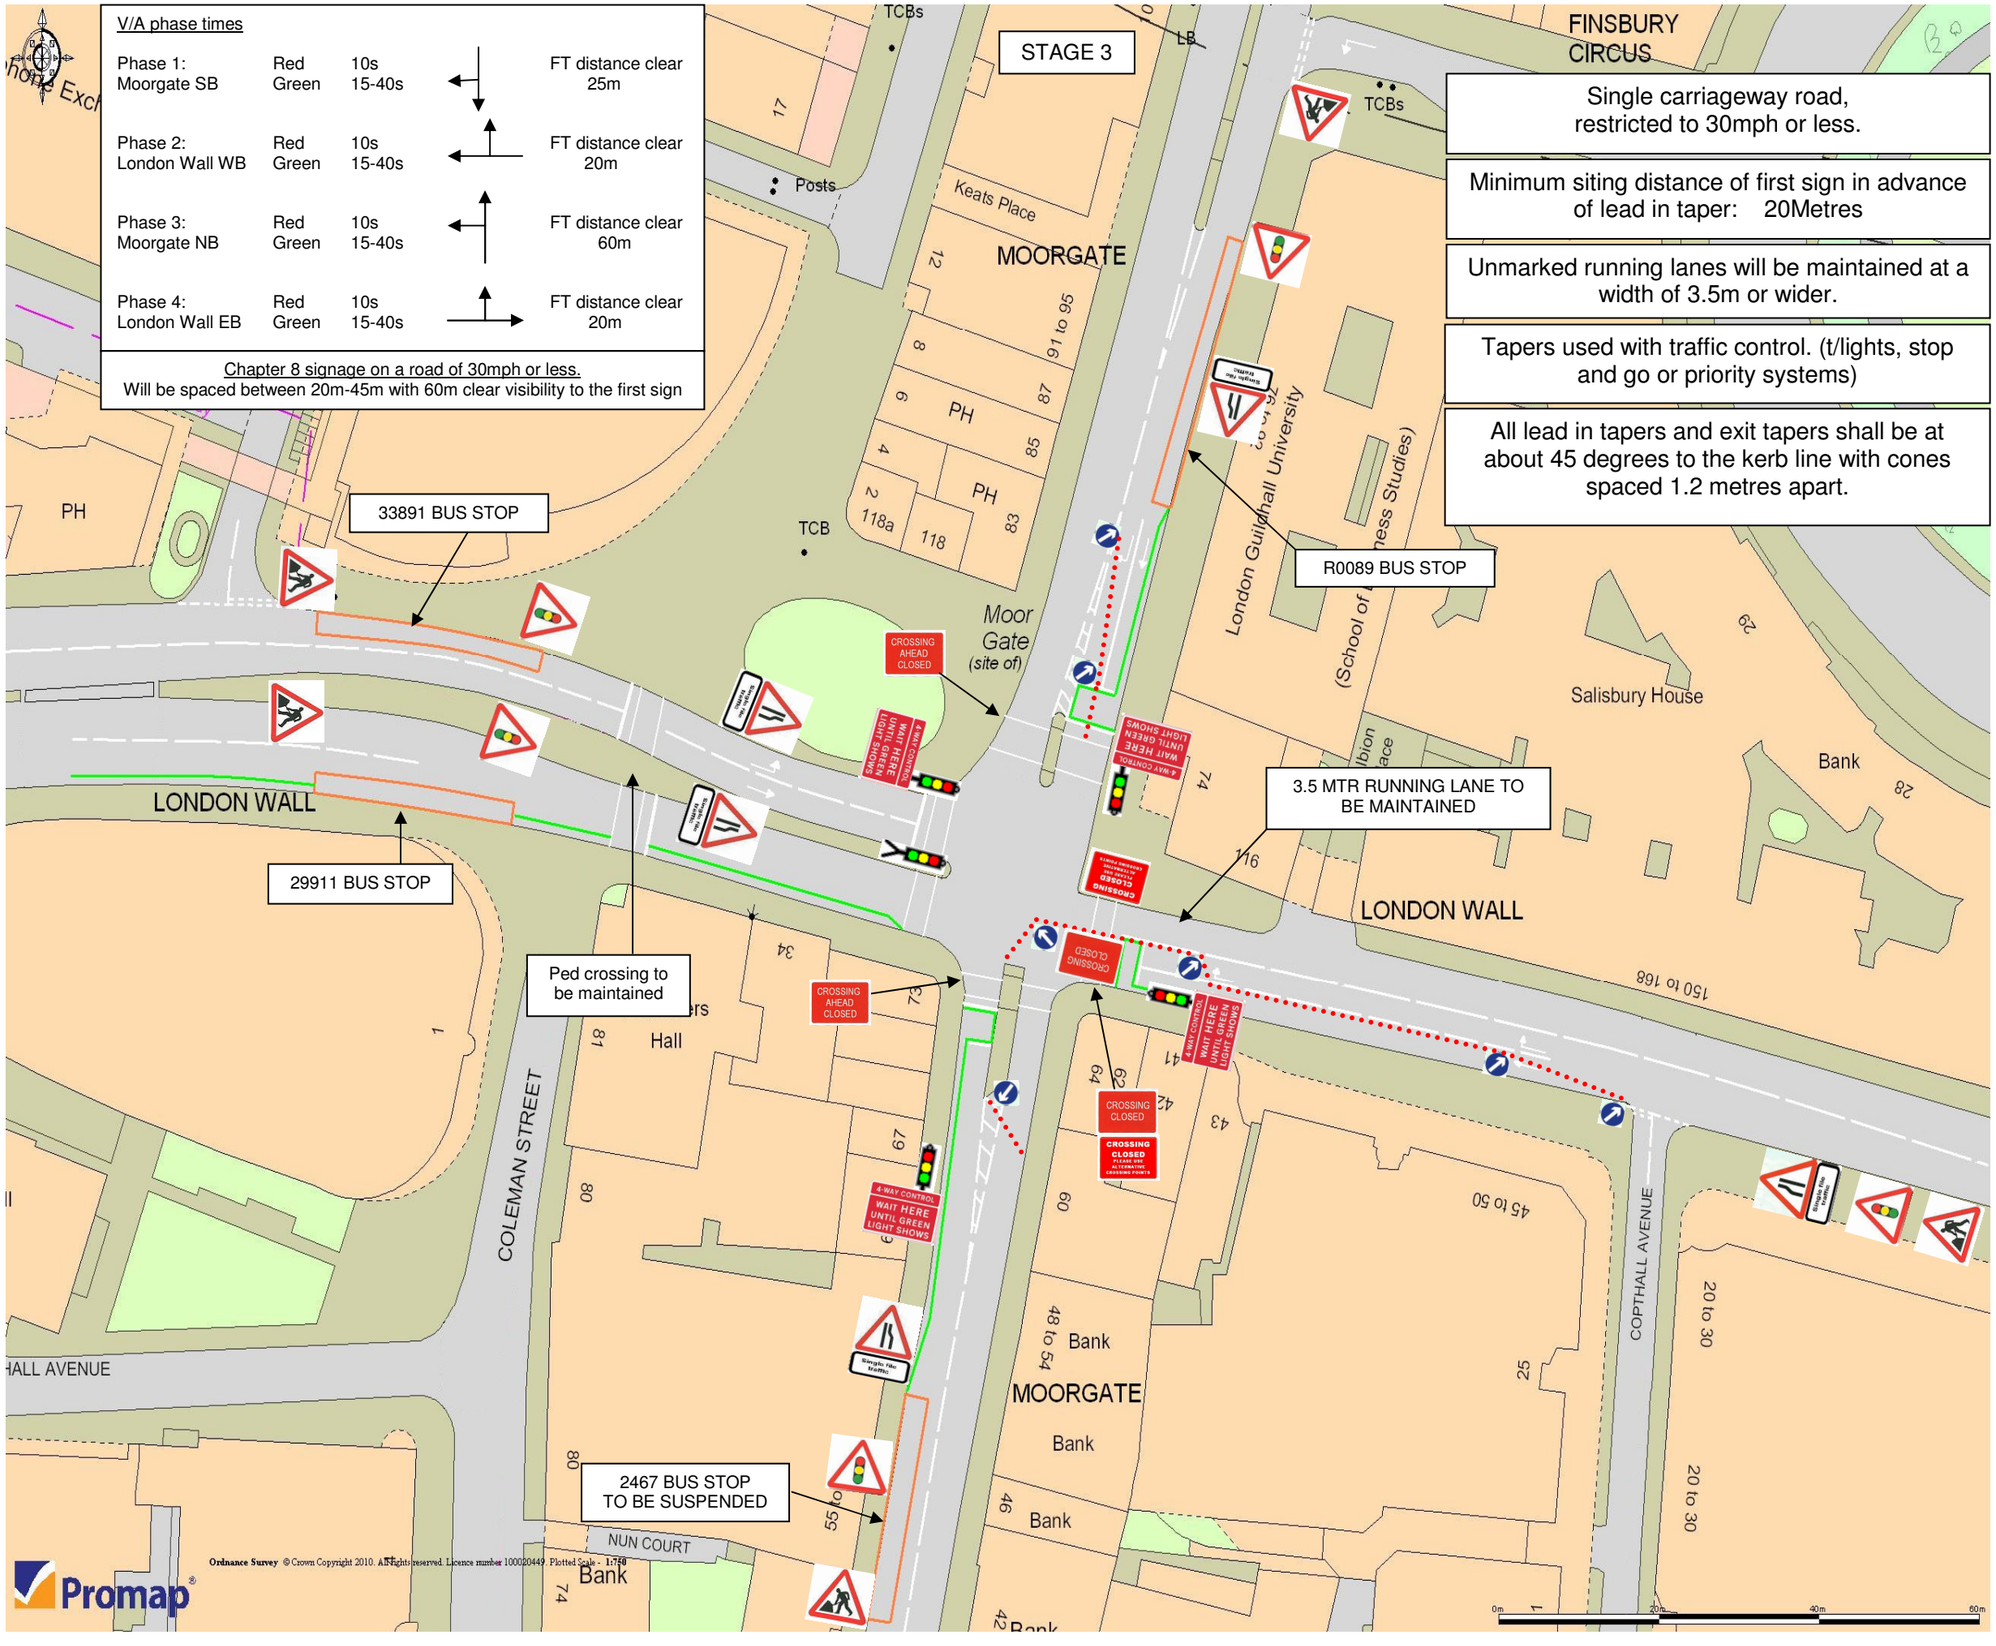

PRIORITY
TM Ltd
Traffic Management
020 8432 8732

Traffic Management Notes:

1) All temporary traffic management shall be in accordance with Chapter8 of the Traffic Signs Manual 2006.
2) All temporary traffic management shall be in accordance with the Traffic Signs Regulations & General Directions 2002.
3) All temporary traffic management shall conform to the Safety at Street Works & Road Works, A Code of Practice 2002.
4) A Code of Practice 2002.
5) All temporary traffic management signs should be located 450mm minimum from kerb face.
6) All temporary traffic management sign locations are indicative and are subject to on site approval from the Engineer.

Site Address:

optimise

Site Agent/Contact:

DOUG WALKER

LONDON WALL J/O
MOORGATE
LONDON EC2
Stage 3

- Bus Lanes
- Bus Stops
- Parking Bays
- Loading Bays
- Cones
- No Parking Cones
- Barrier Board
- Heras Fencing
- Traffic Separators
- Cycle Lanes

Scale @ A3:	1:750
Works Date:	TBC
Date Drawn:	24.08.10
Drawn By:	DC

40-45 Herringham Rd
Charlton
SE7 8SJ

24h Call: 0870 609 4145
Fax: 0208 305 2002
Email: inbox@priorityltm.co.uk

This drawing has been produced for the specific client and project identified below and is not intended for use by any other person or for any other purpose.
© Priority TM Ltd
Distances between signs may NOT to scale for purposes of clarity.